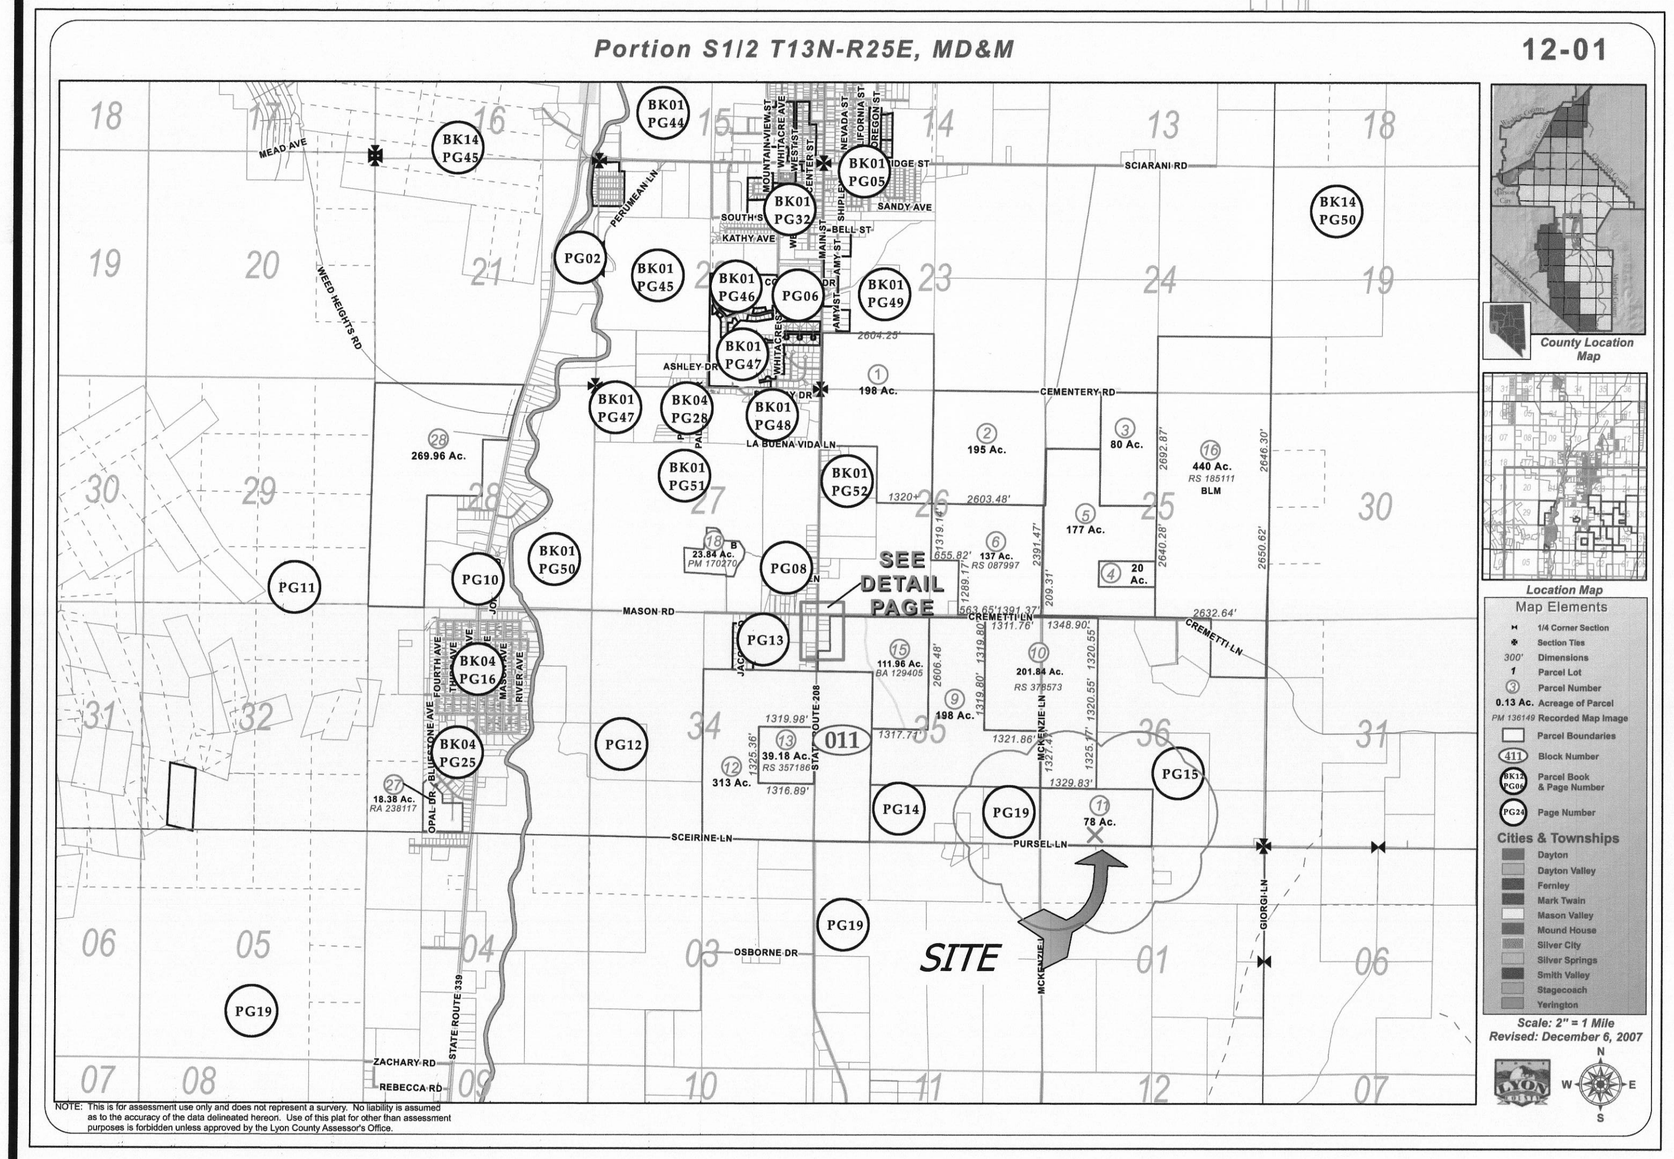

NOTE: This is for assessment use only and does not represent a survey. No liability is assumed as to the accuracy of the data delineated hereon. Use of this plat for other than assessment purposes is forbidden unless approved by the Lyon County Assessor's Office.

2.0 SITE

Scale: 2" = 1 MILE

APN. 001-681-07
Occupancy R-1
Flood zone C-0477 C
Zone RR5

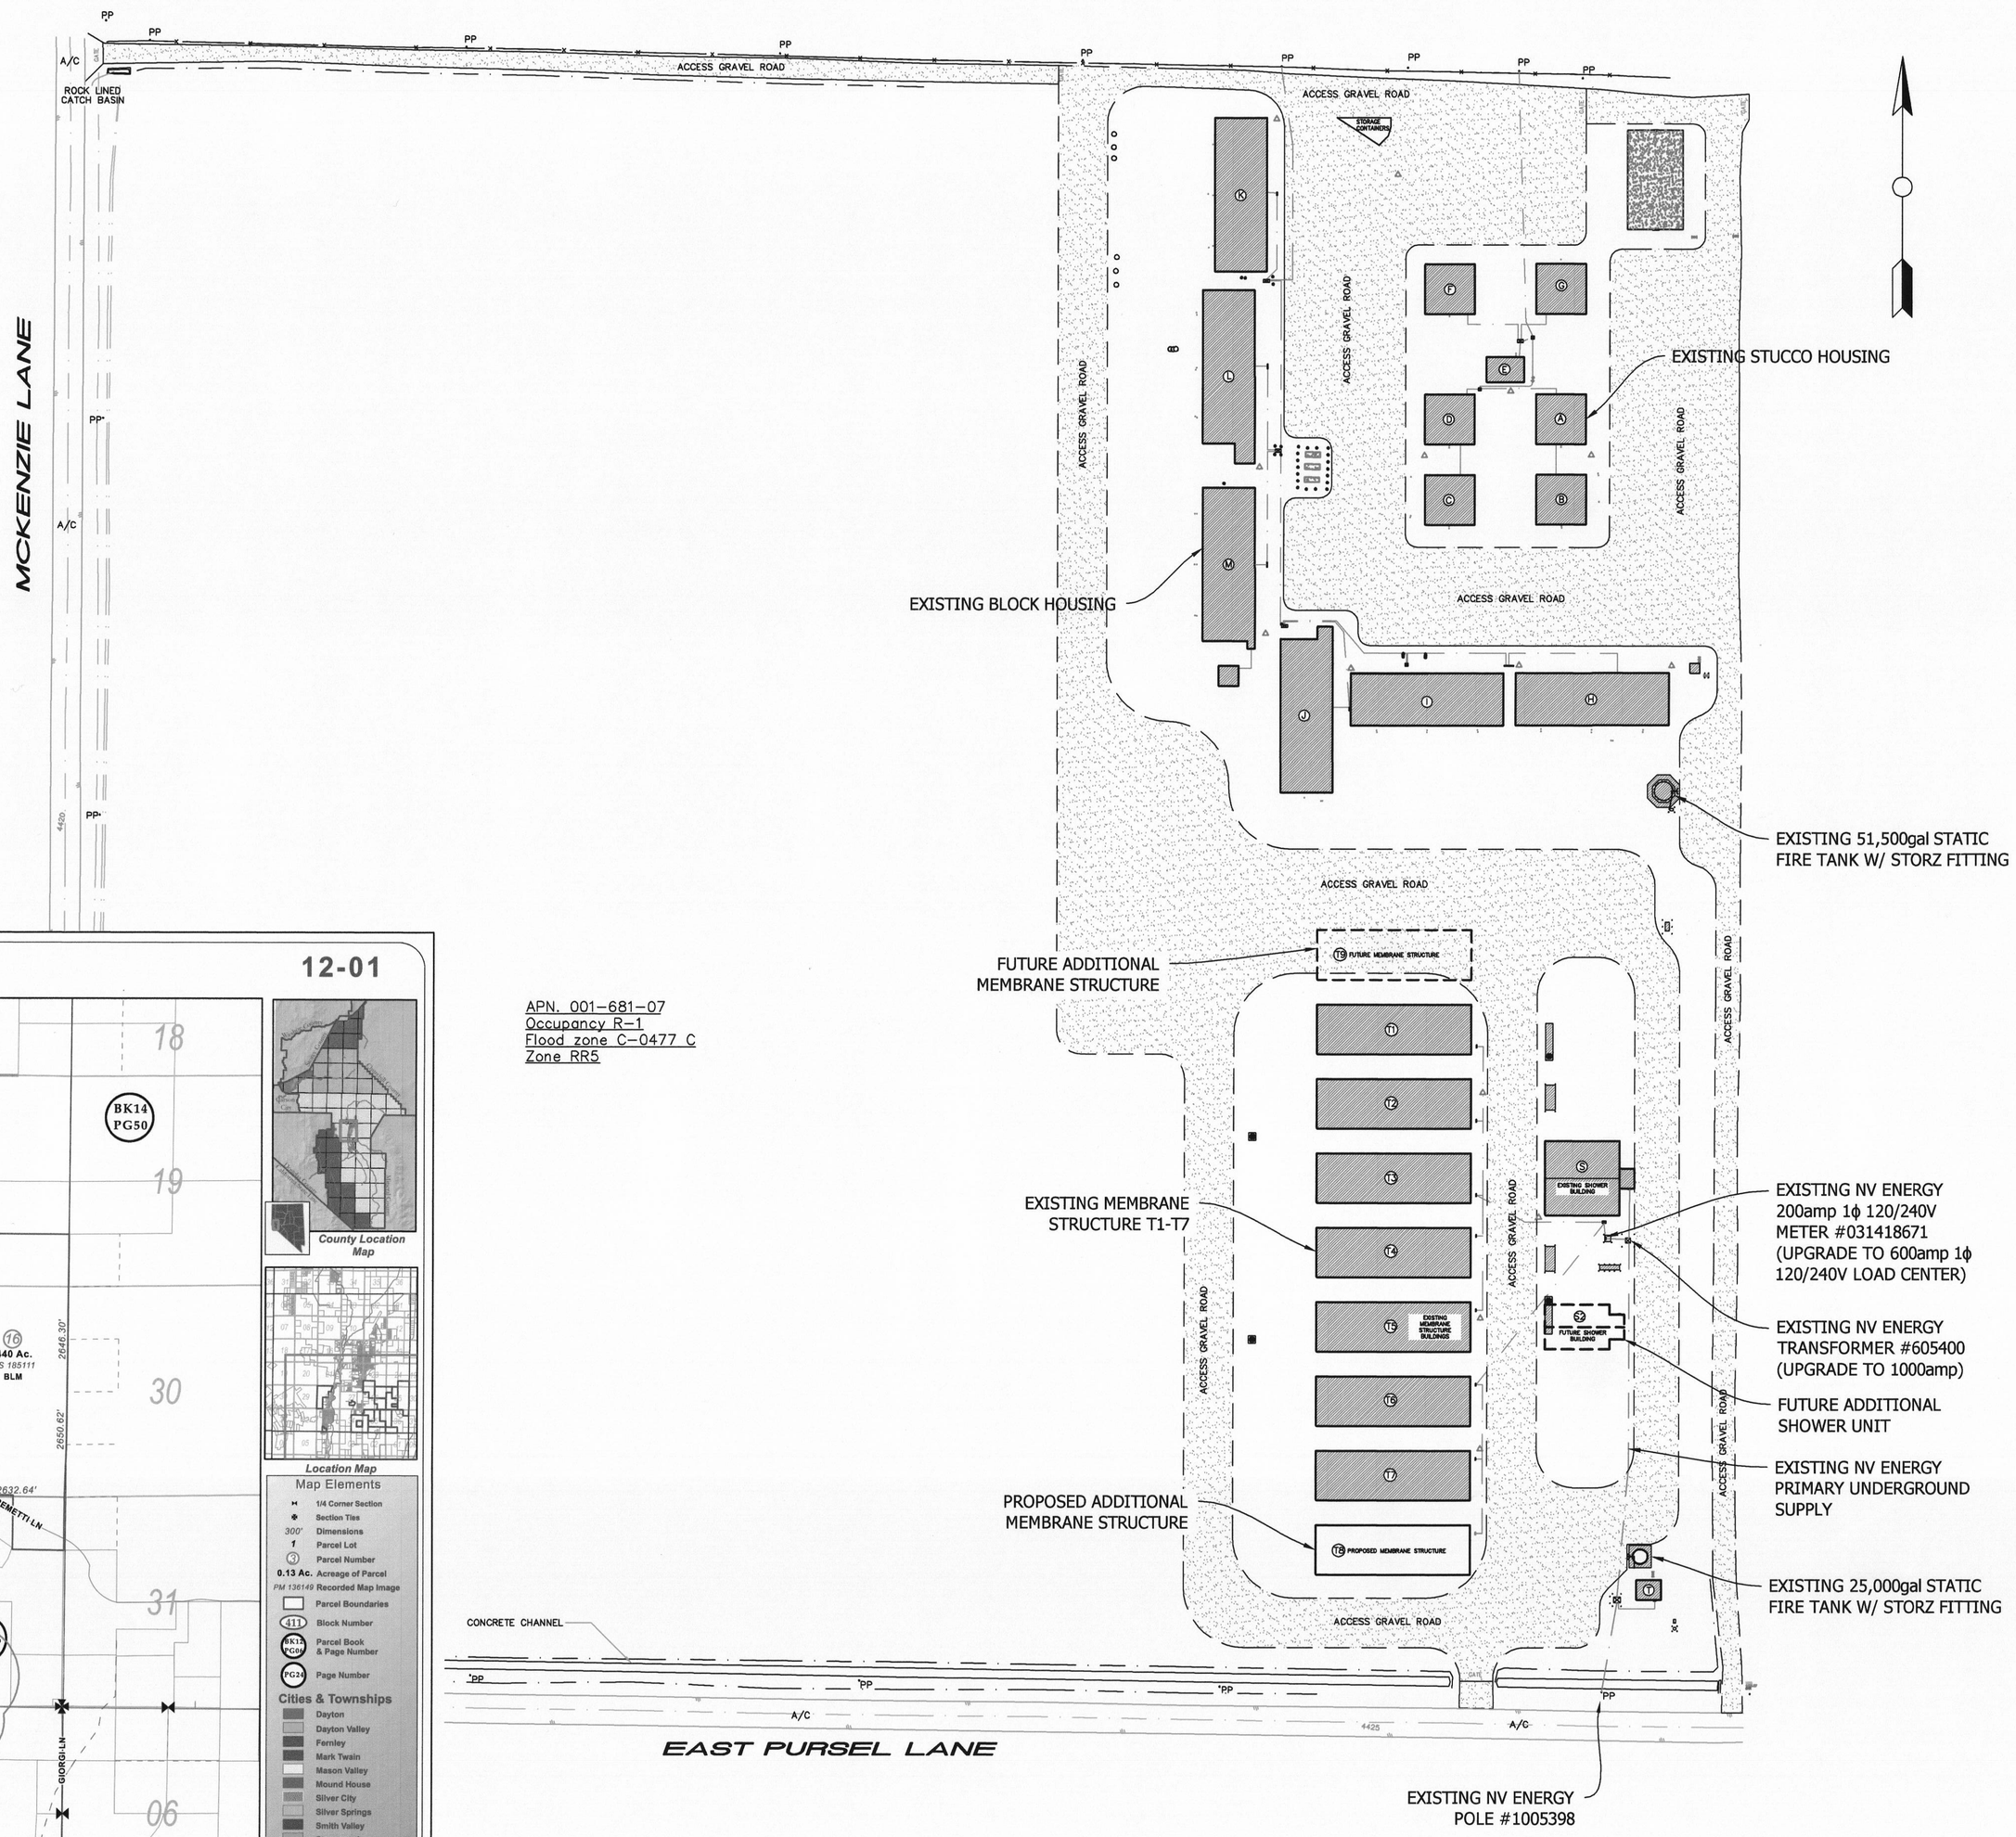

2.0 APN

Scale: 1" = 80'-0"

NEW MEMBRANE STRUCTURE FOR
PERI AND SONS FARMS
8 EAST PURSEL LANE
YERINGTON NEVADA 89447

NO. | DATE: | REVISION:

Prime West Construction
NV. LIC. 0067856
102 MCLEOD ST - YERINGTON NV. 89447 - 1-775-463-5173

SCALE:	1" = 80'-0"
DATE:	4-2-18
DESIGNED BY:	JOHN MATTICE
CHECKED BY:	J.M.
DRAWING:	SITE
SHEET:	2.0 OF: 0.0